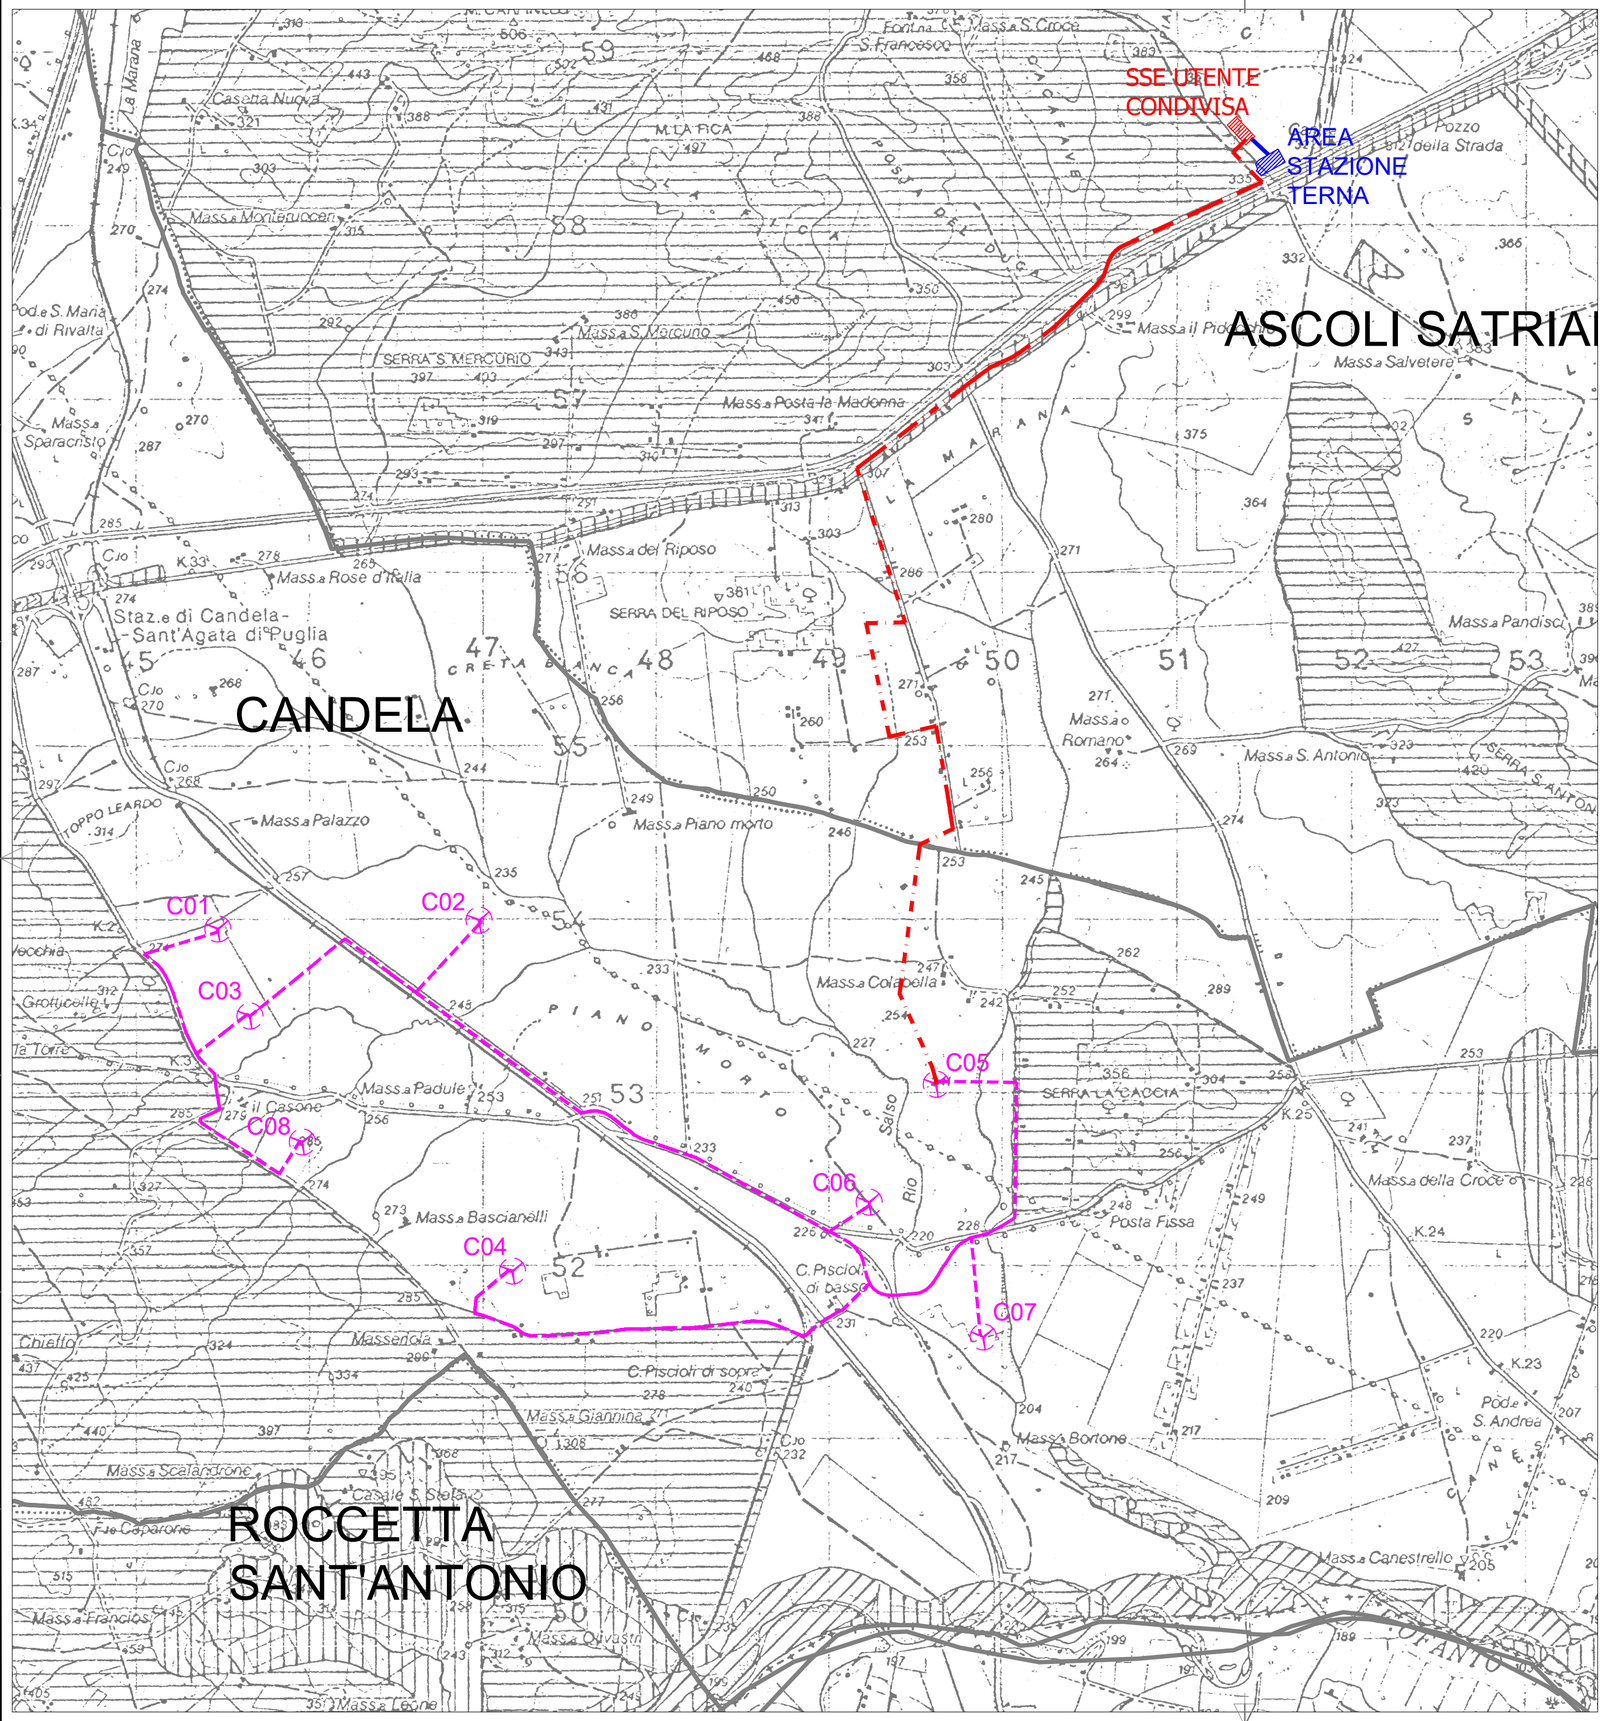


LEGENDA

- Aerogeneratori
- Cavidotto interno interrato MT
- Cavidotto esterno interrato MT
- Cavidotto esterno interrato AT
- Limite comunale

AMBITI TERRITORIALI ESTESI

- AMBITO "A"
- AMBITO "B"
- AMBITO "C"
- AMBITO "D"

N
W
E
S

Firmato digitalmente da: Biscotti Gianluca Biagio
Data: 18/12/2020 14:26:43

REV.	DATE	DESCRIPTION	PREPARED	CHECKED	APPROVED
00	20/11/2020	first issue	BFP SCUDERI	BFP MIGLIONICO	BFP BISCOTTI

CONTRACTOR'S LOGO
BFP
Via Napoli, 363/1 - 70132 Bari - Italy
tel (+39) 0805045361 - fax (+39) 0805619384
www.bfpgroup.net - info@bfpgroup.net
EMPRESA CON SISTEMA DE GESTIÓN DE CALIDAD Y MEDIO AMBIENTE
UNI EN ISO 9001:2015
UNI EN ISO 14001:2015
OHSAS 18001:2007

PROJECT: **CANDELA**

FILE NAME: **GRE.EEC.D.26.IT.W.15001.00.014.00_Putt_ATE**

CLASSIFICATION:	FORMAT:	SCALE:	PLOT SCALE:	SHEET:
	A2	1:25.000		1 di / of 1

UTILIZATION SCOPE:

TITLE: **STRALCIO PLANIMETRICO DEGLI AMBITI TERRITORIALI ESTESI DEL PUTT/P (ATE)**

Engineering & Construction

GRE VALIDATION

VALIDATED BY	Tamma
VERIFIED BY	Tedeschi
COLLABORATORS	Ciccarelli

GRE CODE

GROUP	FUNCTION	TYPE	ISSUER	COUNTRY	TEC.	PLANT	SYSTEM	PROGRESSIVE	REVISION
GRE	EEC	D	26	IT	W	15001	00	014	00

This document is property of Enel Green Power SpA. It is strictly forbidden to reproduce this document, in whole or in part, and to provide to others any related information without the previous written consent by Enel Green Power SpA.